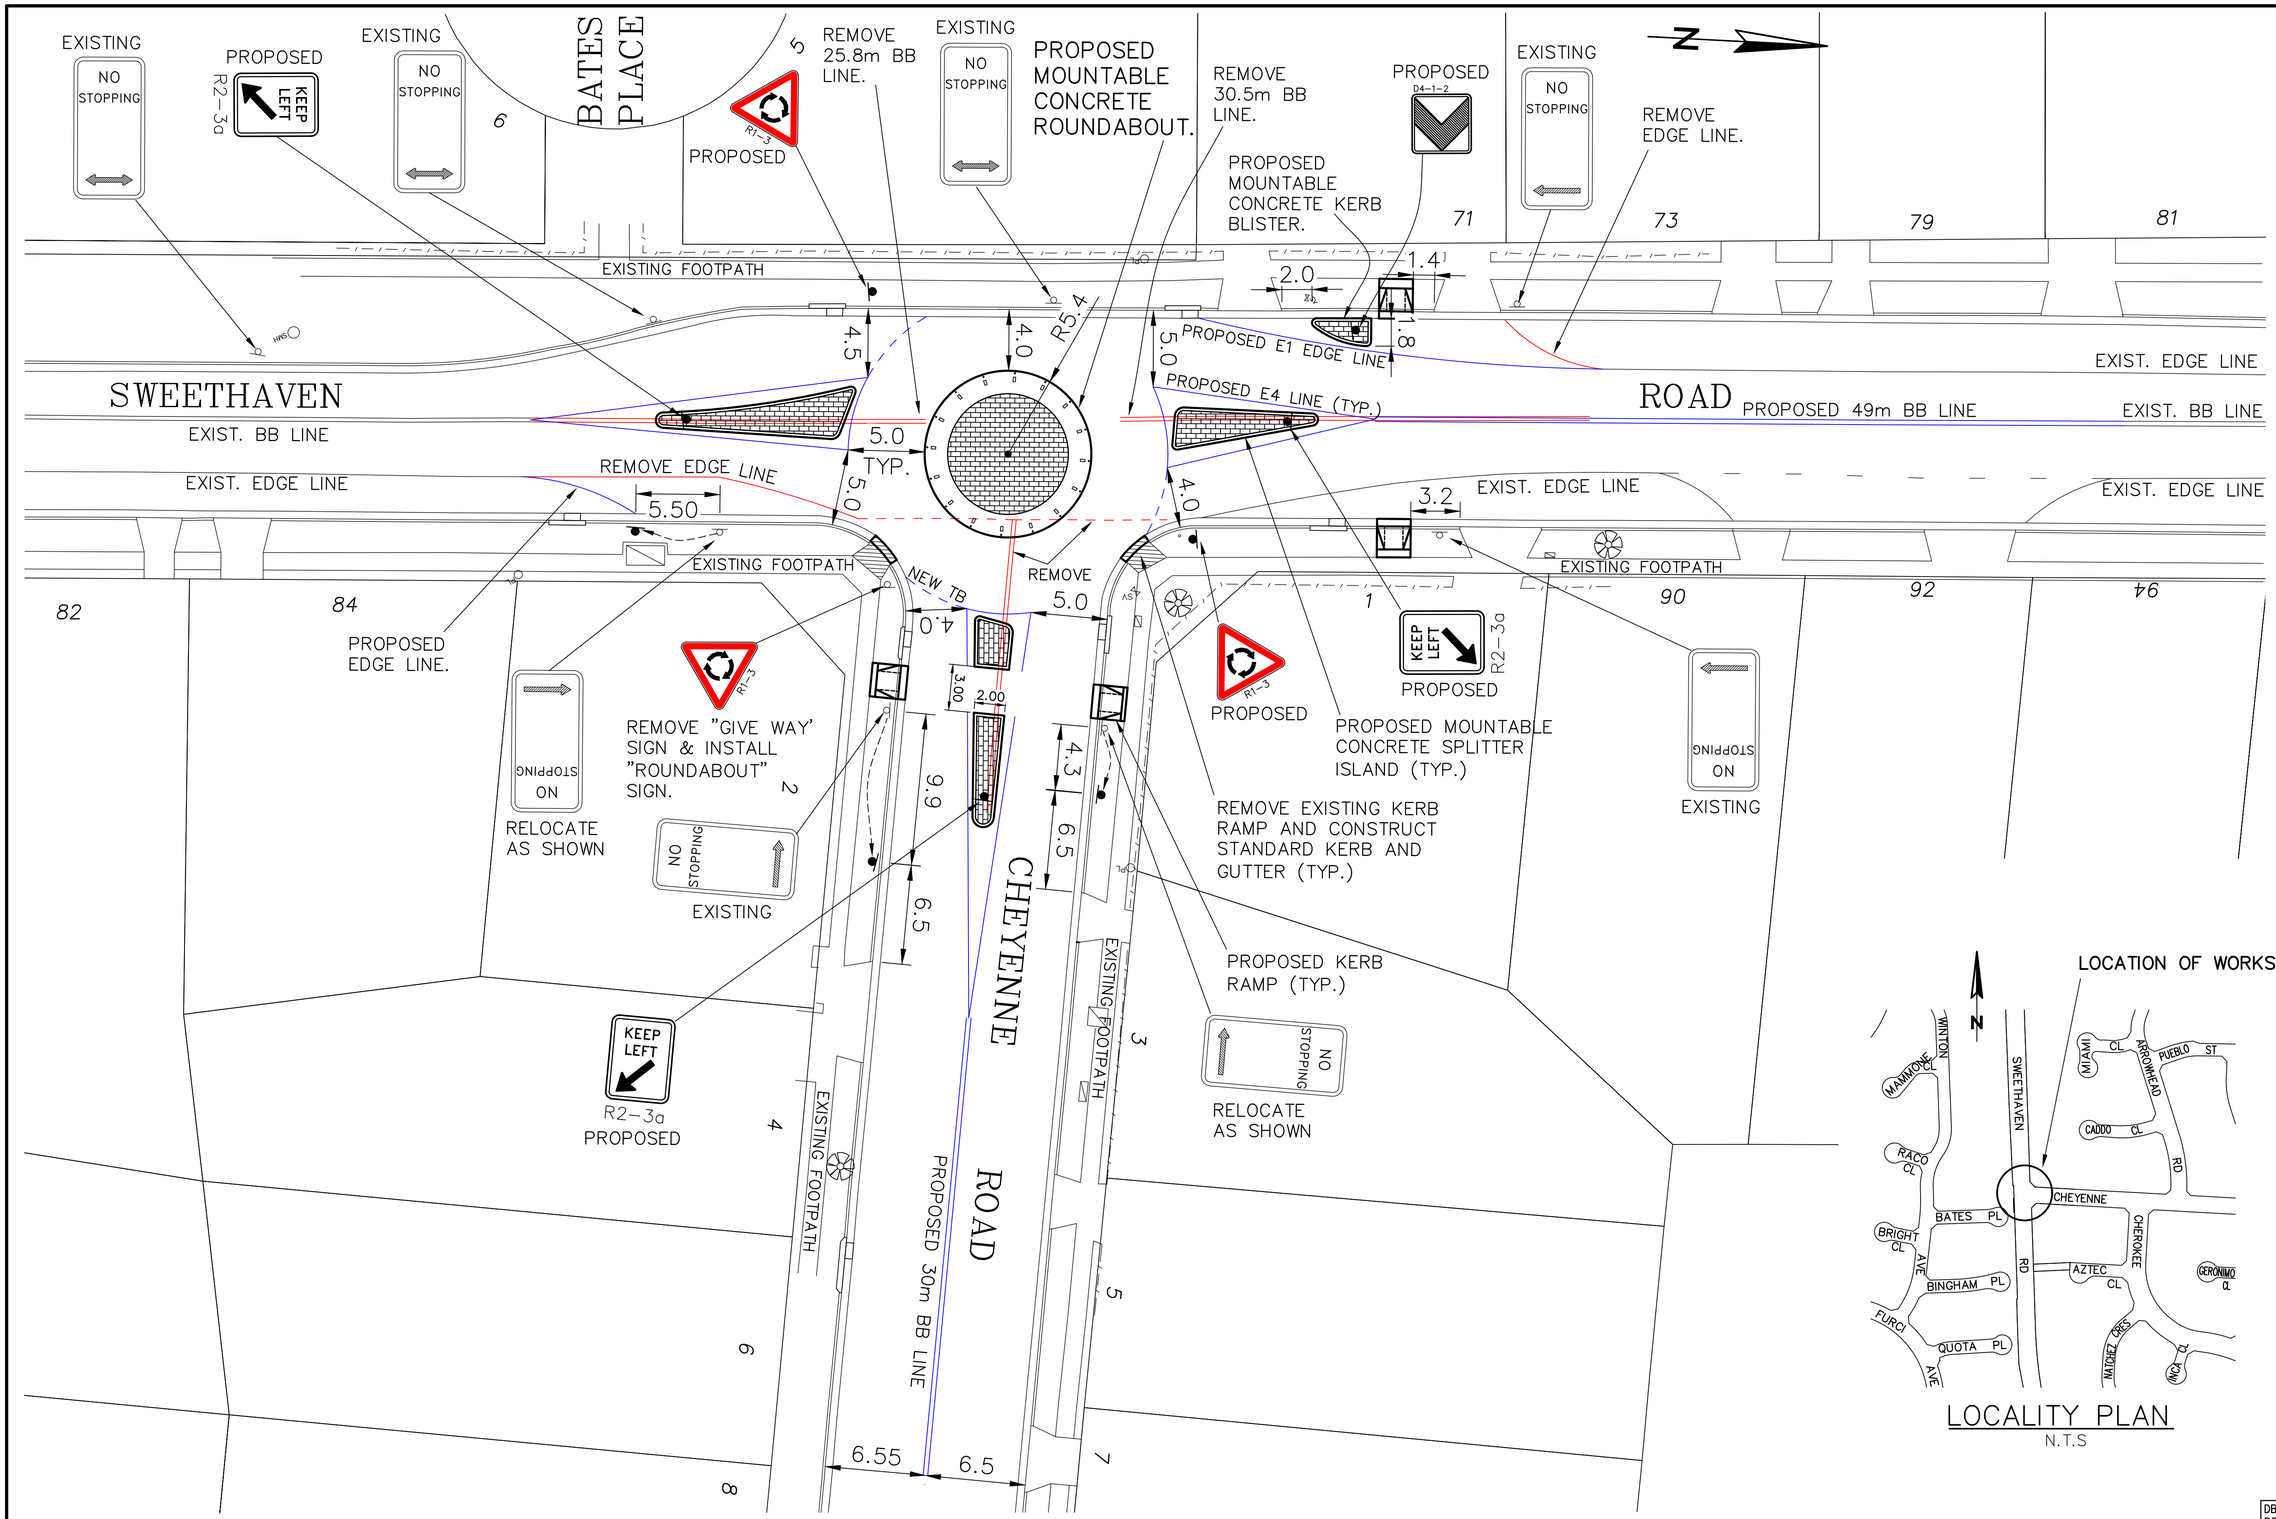

CONCEPT PLAN

SCALE: 1:200 @A1
1:400 @A3

LOCALITY PLAN

N.T.S

DBYD REF. No.: 32346389
DBYD DATE: 18.07.2022

BEFORE YOU DIG www.byda.com.au

OBJECTIVE FILE: 22/17298

EXISTING SHOWN THUS				PROPOSED SHOWN THUS				PUBLIC UTILITIES			
KERB & GUTTER		PIPE DRAINS		KERB & GUTTER		PIPE DRAINS		SEWER	—S—	TELECOM PITS	
TABLE DRAIN	—T—·—·—D—	GULLY PITS		TABLE DRAIN	T———D	GULLY PITS		TELECOM CABLES	---ATC	WATER MAIN	— W —
EDGE OF BIT.		JUNCTION PITS		EDGE OF BITUM.		JUNCTION PITS		GAS MAINS	— —G	STOP VALVE	
				EDGE STRIP				POWER CABLES	— —E	HYDRANT	
				PEGGED ROAD ℄				POWER POLES		SEWER MAN HOLE	MH
				ROAD SETOUT				TELECOM POLES		OPTUS	—O—

No.	REVISION	DATE	INIT'S

ACAD:G:\Engineering\ACAD\2022 - 2023\TM809 - SWEETHAVEN RD AND CHEYENNE
FILE: RD ROUNDABOUT\Sweethaven Cheyenne Concept 2.dwg

DATUM: A.H.D. SCALE: AS SHOWN PAGE SIZE: A1

RECOMMENDED FOR APPROVAL — DESIGN SERVICES CO-ORDINATOR DATE:

APPROVED — BUILT SYSTEMS MANAGER DATE:

INITIALS		DATE
SAFETY AUDIT:		
SURVEYED:	JR, JP & RC	06.22
DESIGN:	H.M.D.	07.22
DRAWN:	H.M.D.	07.22
CHECKED:		

FAIRFIELD CITY COUNCIL

PROPOSED ROUNDABOUT
SWEETHAVEN ROAD &
CHEYENNE ROAD, GREENFIELD PARK

CONCEPT PLAN

PLAN No. TM 809

SHEET No. 1 of 1

REVN. No.